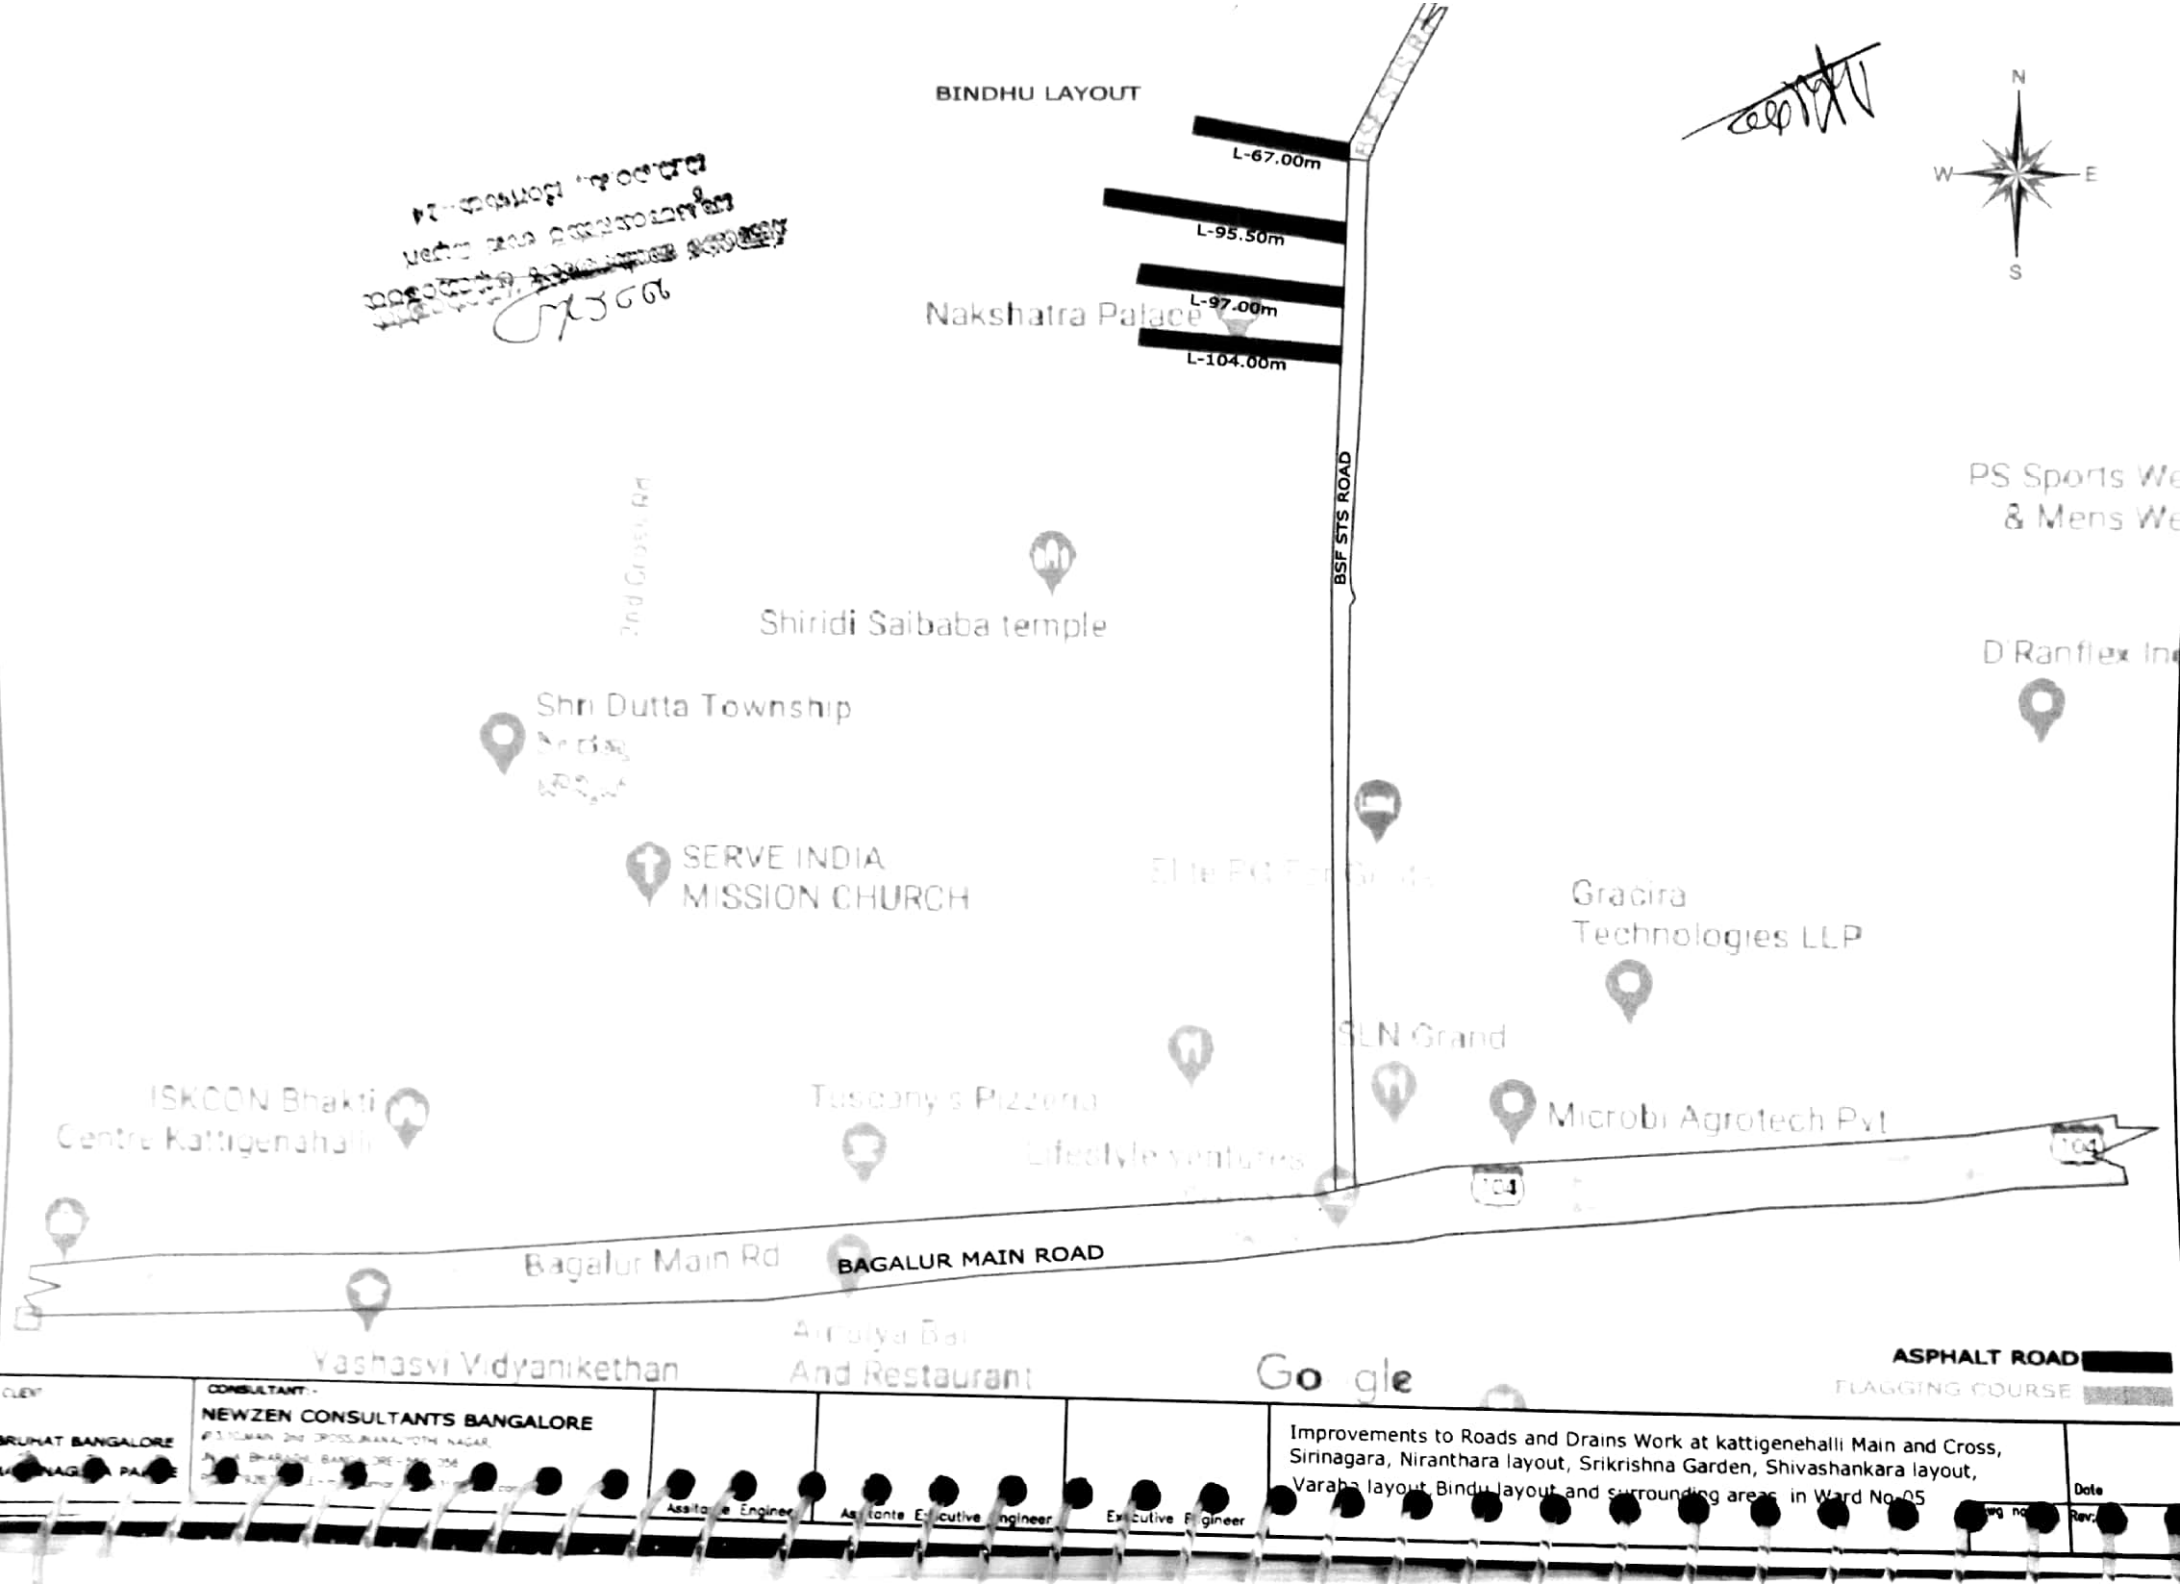

Scanned by CamScanner

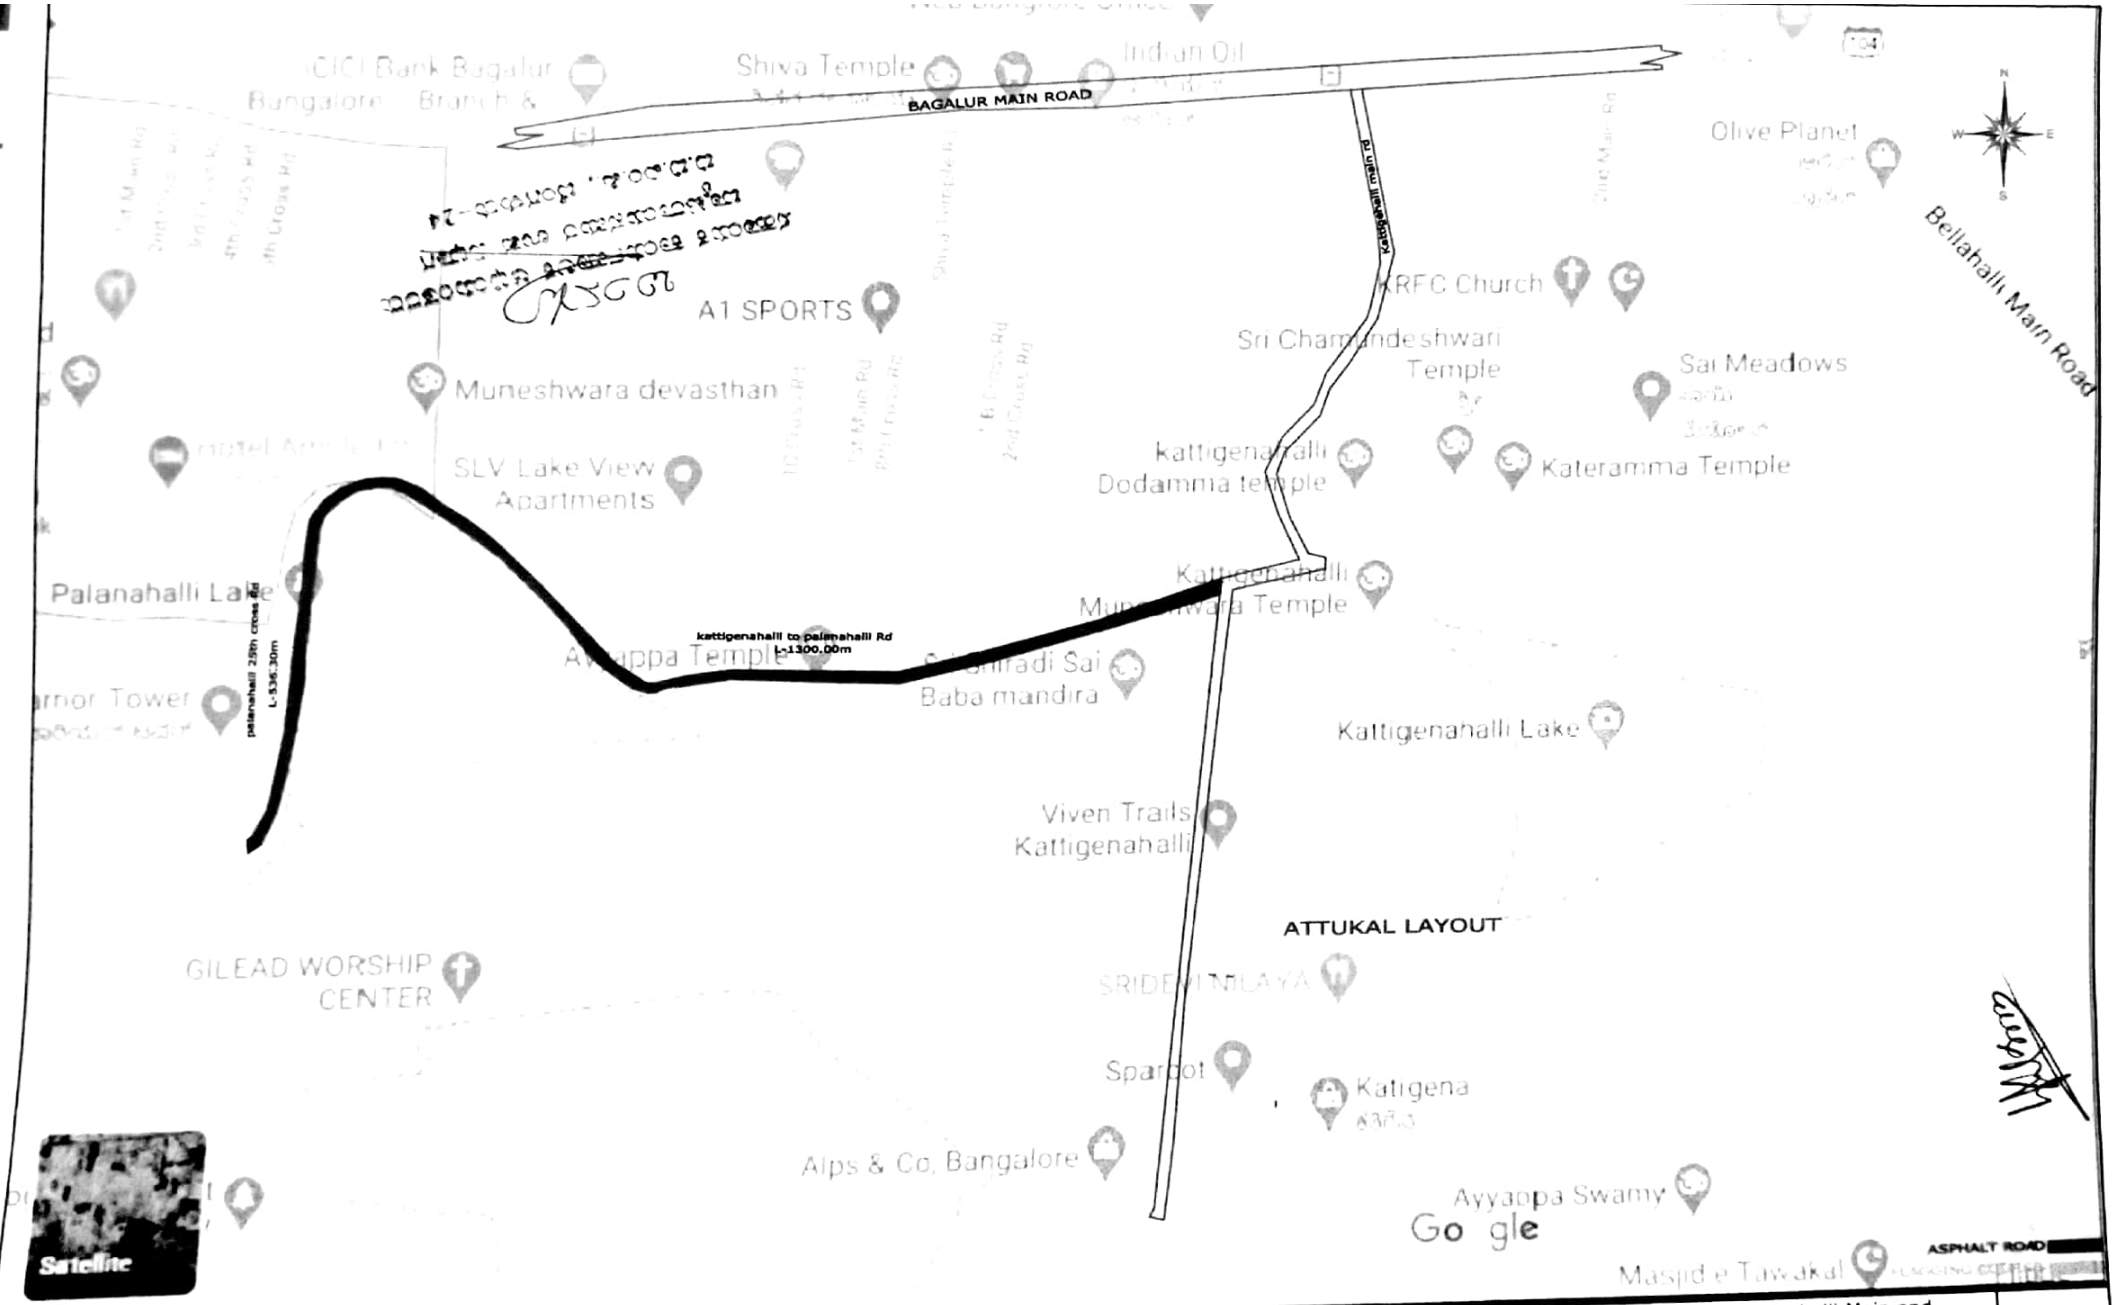

CLIENT:

CONSULTANT:-
NEWZEN CONSULTANTS BANGALORE
#13,10,MAIN 2nd CROSS,JNANAJYOTHI NAGAR,

Assistant Engineer | Assistant Executive Engineer | Executive Engineer

Improvements to Roads and Drains Work at kattigenehalli Main and Cross, Sirinagara, Niranthara layout, Srikrishna Garden, Shivashankara layout,Varaha layout,Bindu layout and surrounding areas

Ward No:

Date

Dwg no:

Rev: R0

Scanned by CamScanner

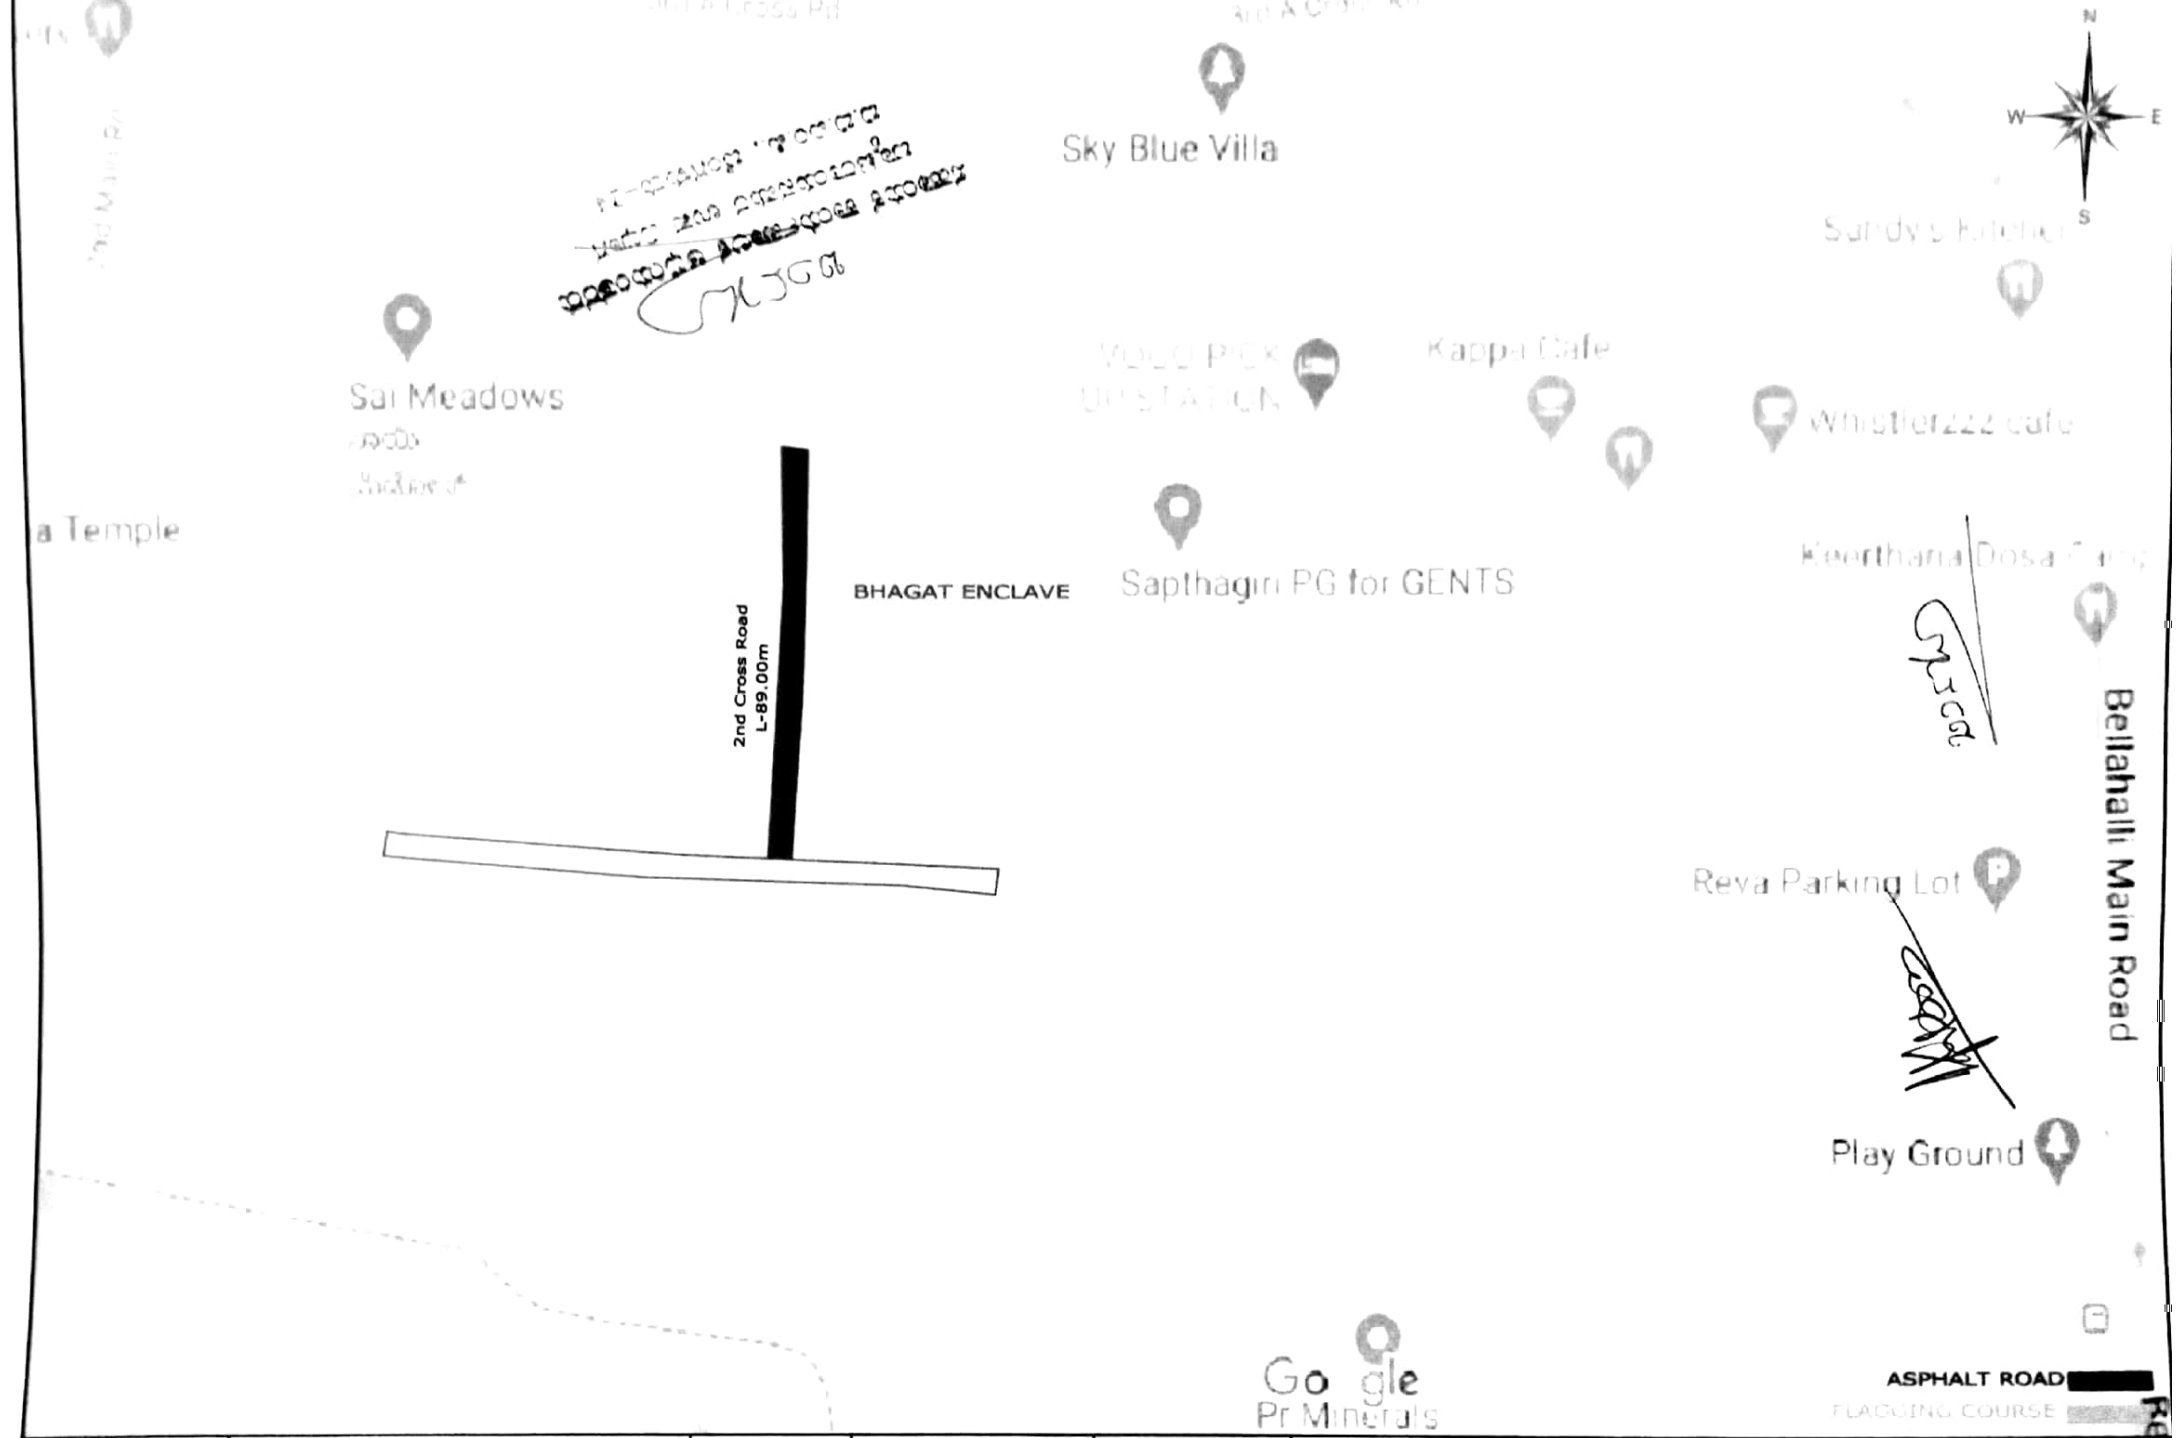

CLIENT:
BRUHAT BANGALORE

CONSULTANT:-
NEWZEN CONSULTANTS BANGALORE
#13,10 MAIN, 2nd CROSS,JNANAJYOTHI NAGAR,

Assitant Engineer | Assistant Executive Engineer | Executive Engineer

Improvements to Roads and Drains Work at kattigenehalli Main and Cross, Sirinagara, Niranthara layout, Srikrishna Garden, Shivashankara layout, Maruthi layout, Bindu layout and surrounding areas in Ward No-05

Date
Rev:

Scanned by CamScanner

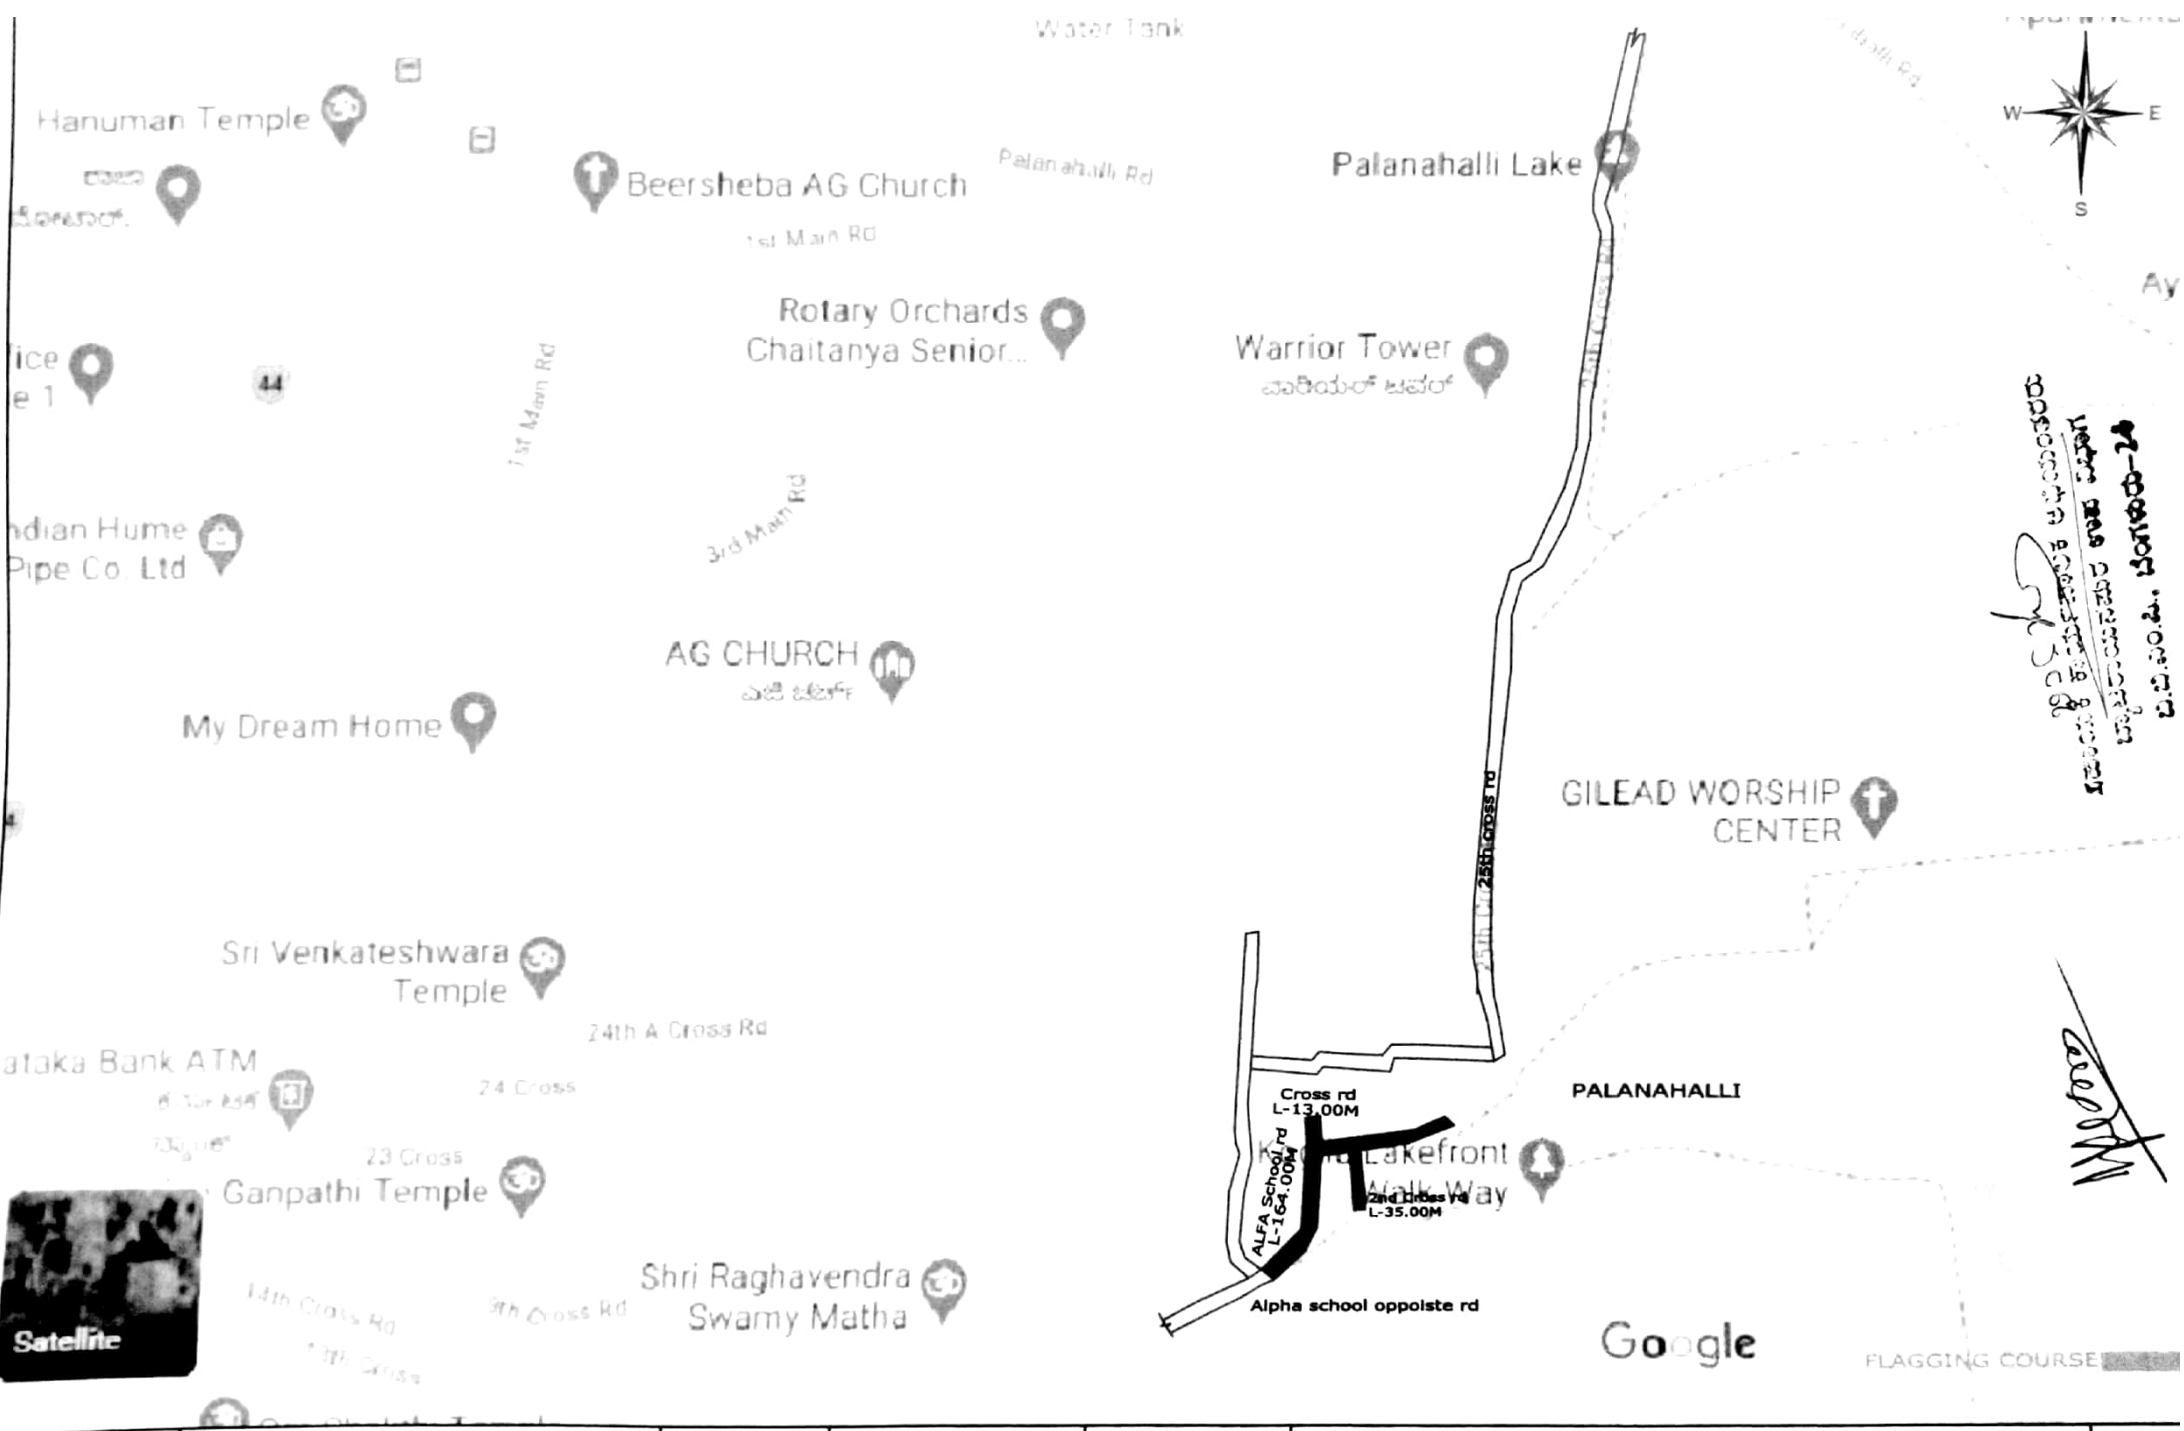

CONSULTANT:-

NEWZEN CONSULTANTS BANGALORE

#13,10,MAIN 2nd CROSS,JNANAJYOTHI NAGAR,

PH-87[illegible]20231,E-mail:ku[illegible]@gmail.com

Assitant Engineer | Assistante Executive Engineer | Executive Engineer

Improvements to Roads and Drains Work at kattigenehalli Main and Cross, Sirinagara, Niranthara layout, Srikrishna Garden, Shivashankara layout, Varalakshmi layout, Bindu layout and surrounding areas in Ward No.65

Date

Rev:

Scanned by CamScanner

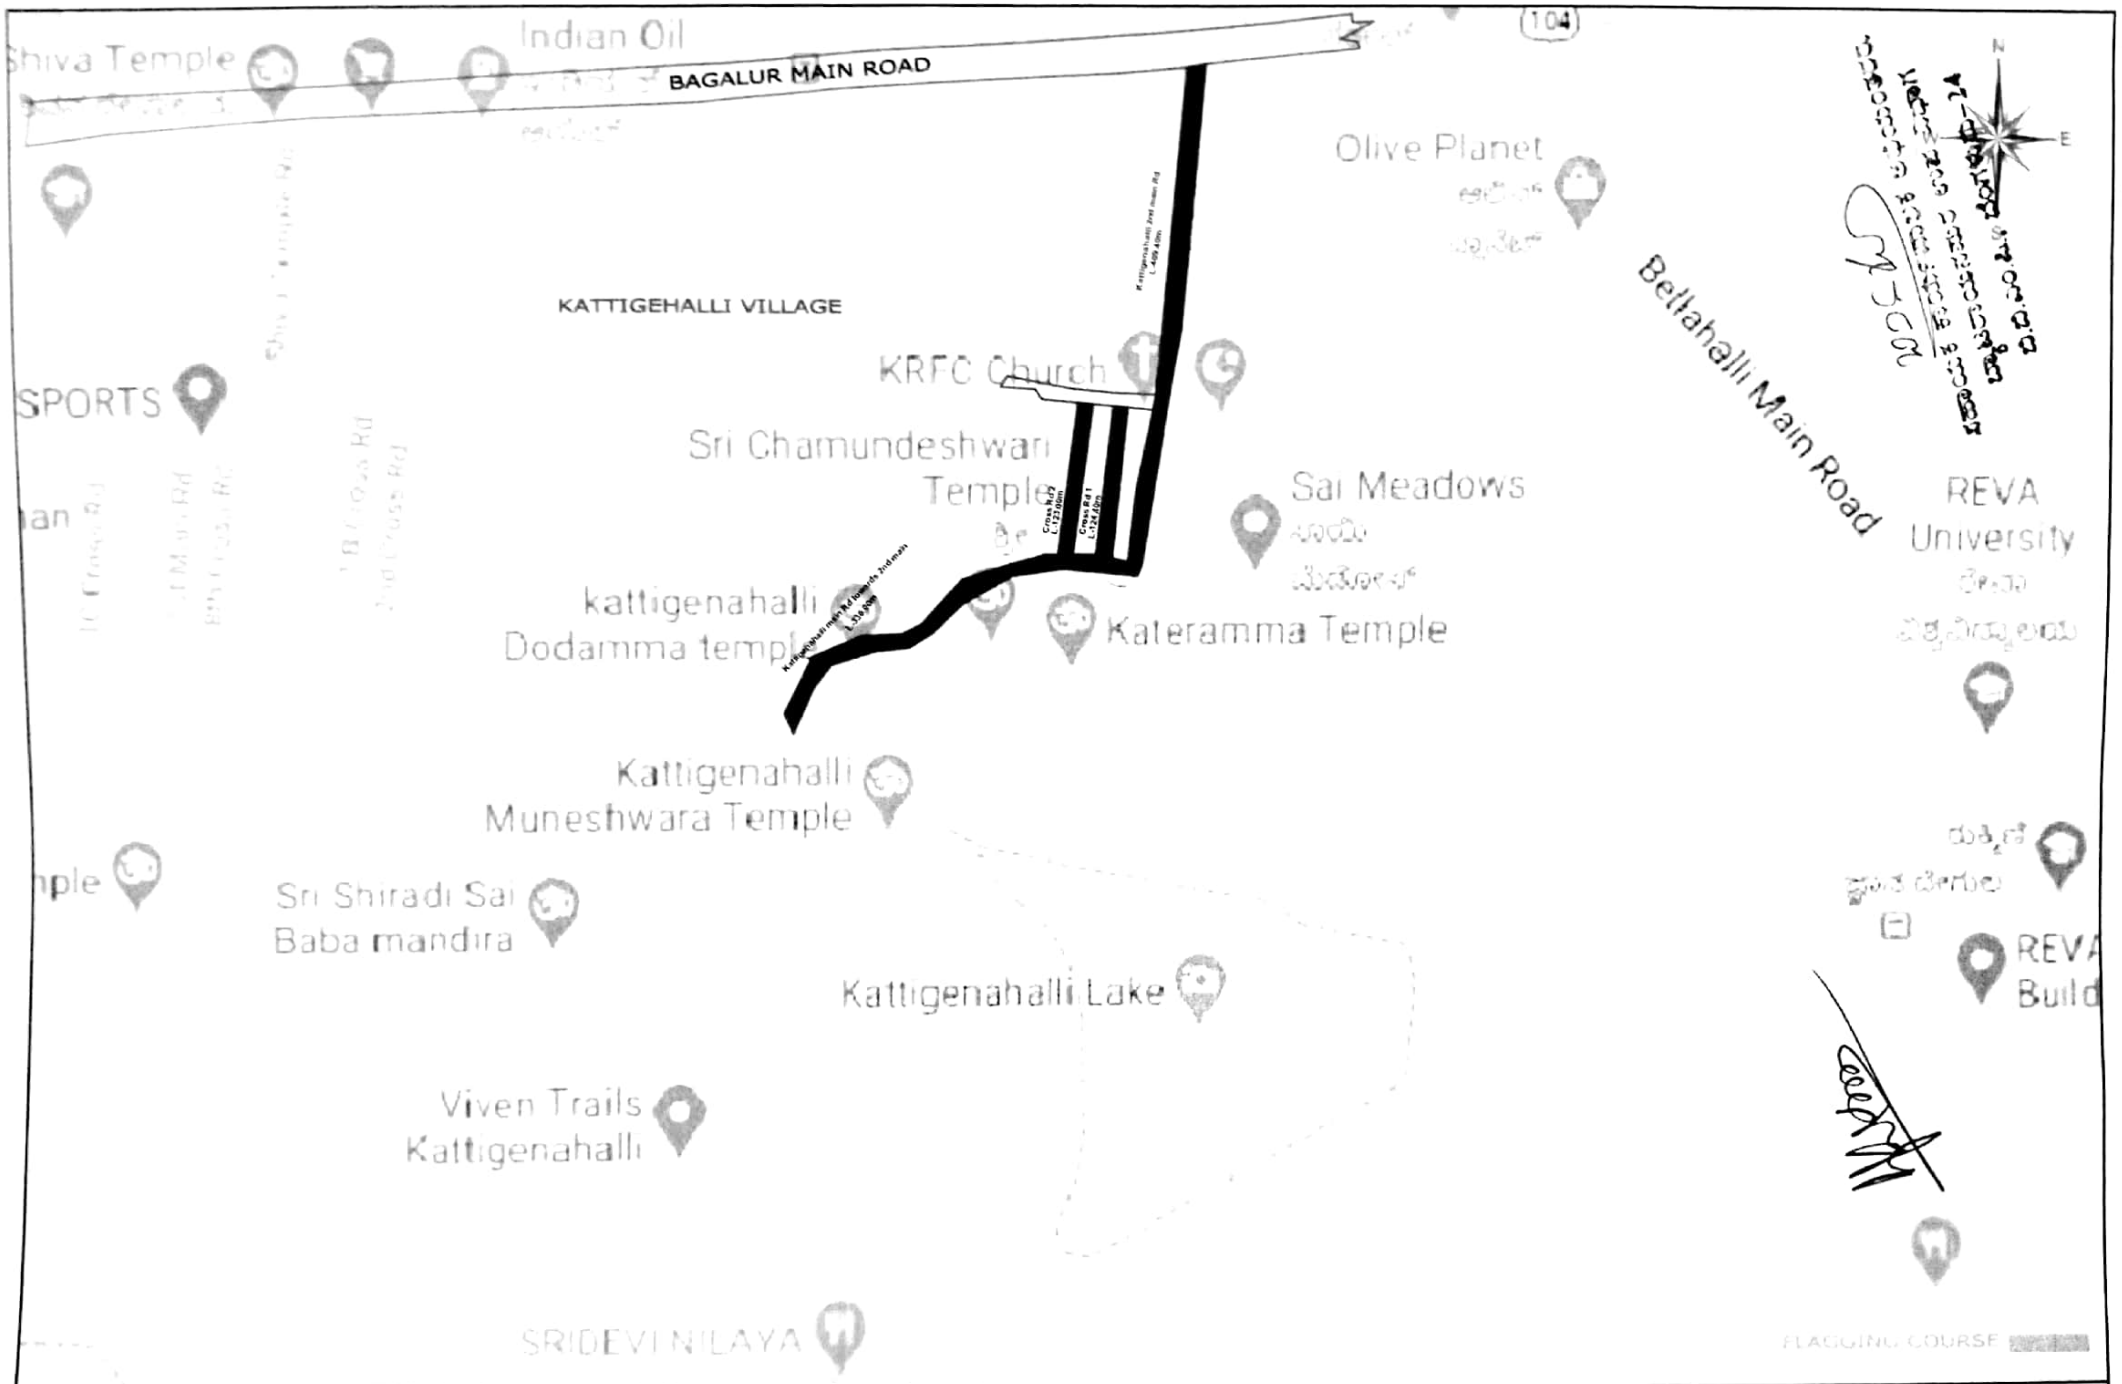

CLIENT:	CONSULTANT:-					Date
BRUHAT BANGALORE	NEWZEN CONSULTANTS BANGALORE #13,10,MAIN 2nd CROSS,JNANAJYOTHI NAGAR,	Assistant Engineer	Assistant Executive Engineer	Executive Engineer	Improvements to Roads and Drains Work at kattigenehalli Main and Cross, Sirinagara, Niranthara layout, Srikrishna Garden, Shivashankara layout, Varaha layout Bindu layout and surrounding areas in Ward No-05	Dwg no Rev

Scanned by CamScanner

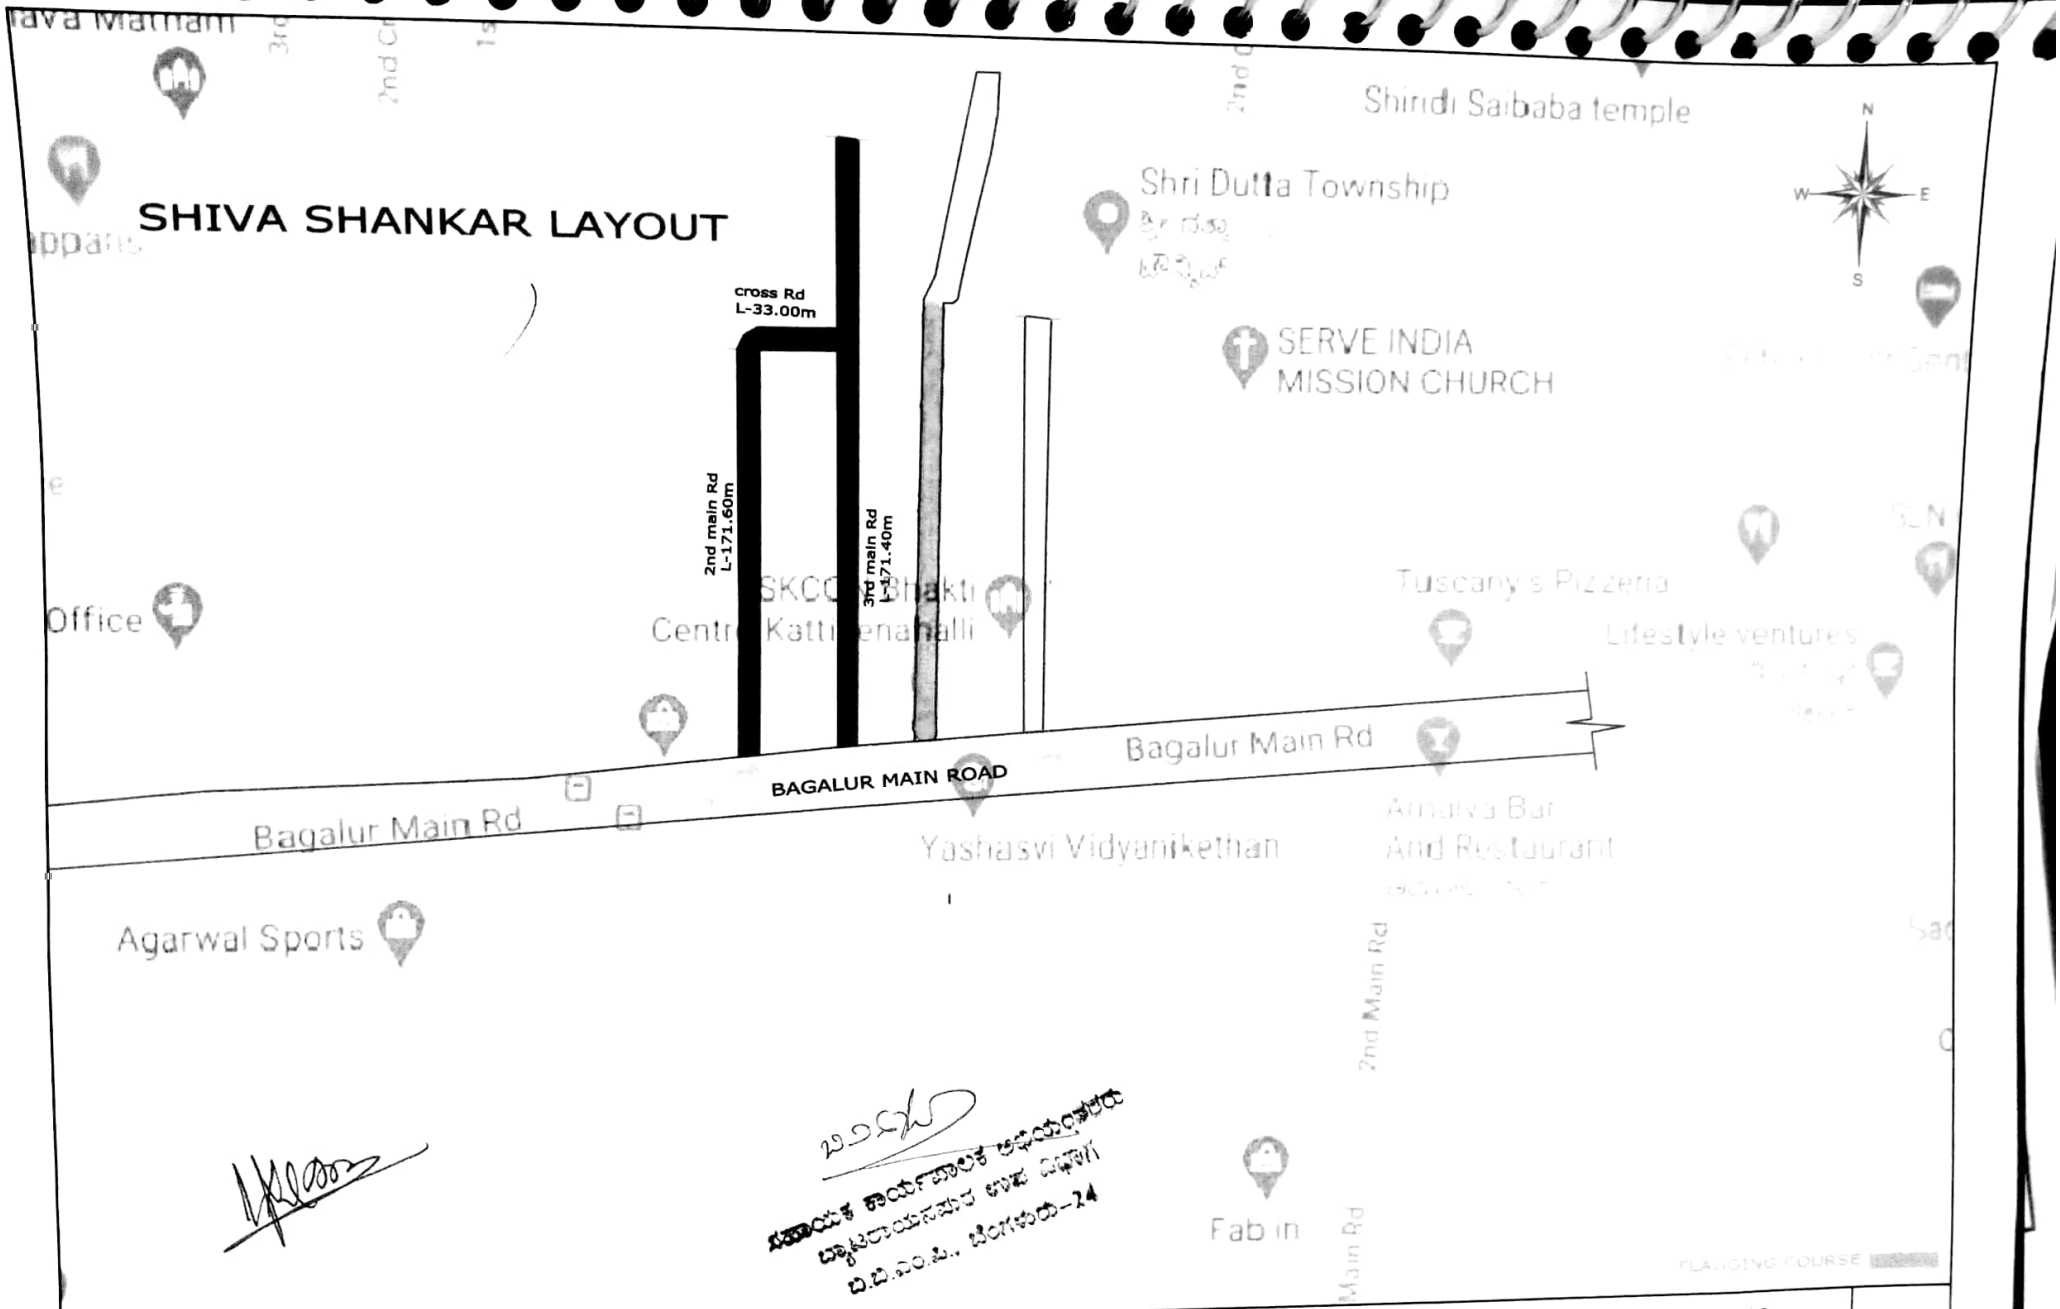

CLIENT:
BRUHAT BANGALORE MAHANAGARA PALIKE

CONSULTANT:-
NEWZEN CONSULTANTS BANGALORE
#13,10,MAIN 2nd CROSS,JNANAJYOTHI NAGAR,
JNANA BHARATHI, BANGALORE-560 056
PH-8792620231,E-mail,kumar.vinay631@gmail.com

Assitante Engineer | Assitante Executive Engineer | Executive Engineer

Improvements to Roads and Drains Work at kattigenehalli Main and Cross, Sirinagara, Niranthara layout, Srikrishna Garden, Shivashankara layout, Varaha layout, Bindu layout and surrounding areas in Ward No-05

Date | Dwg no: | Rev: R0

Scanned by CamScanner